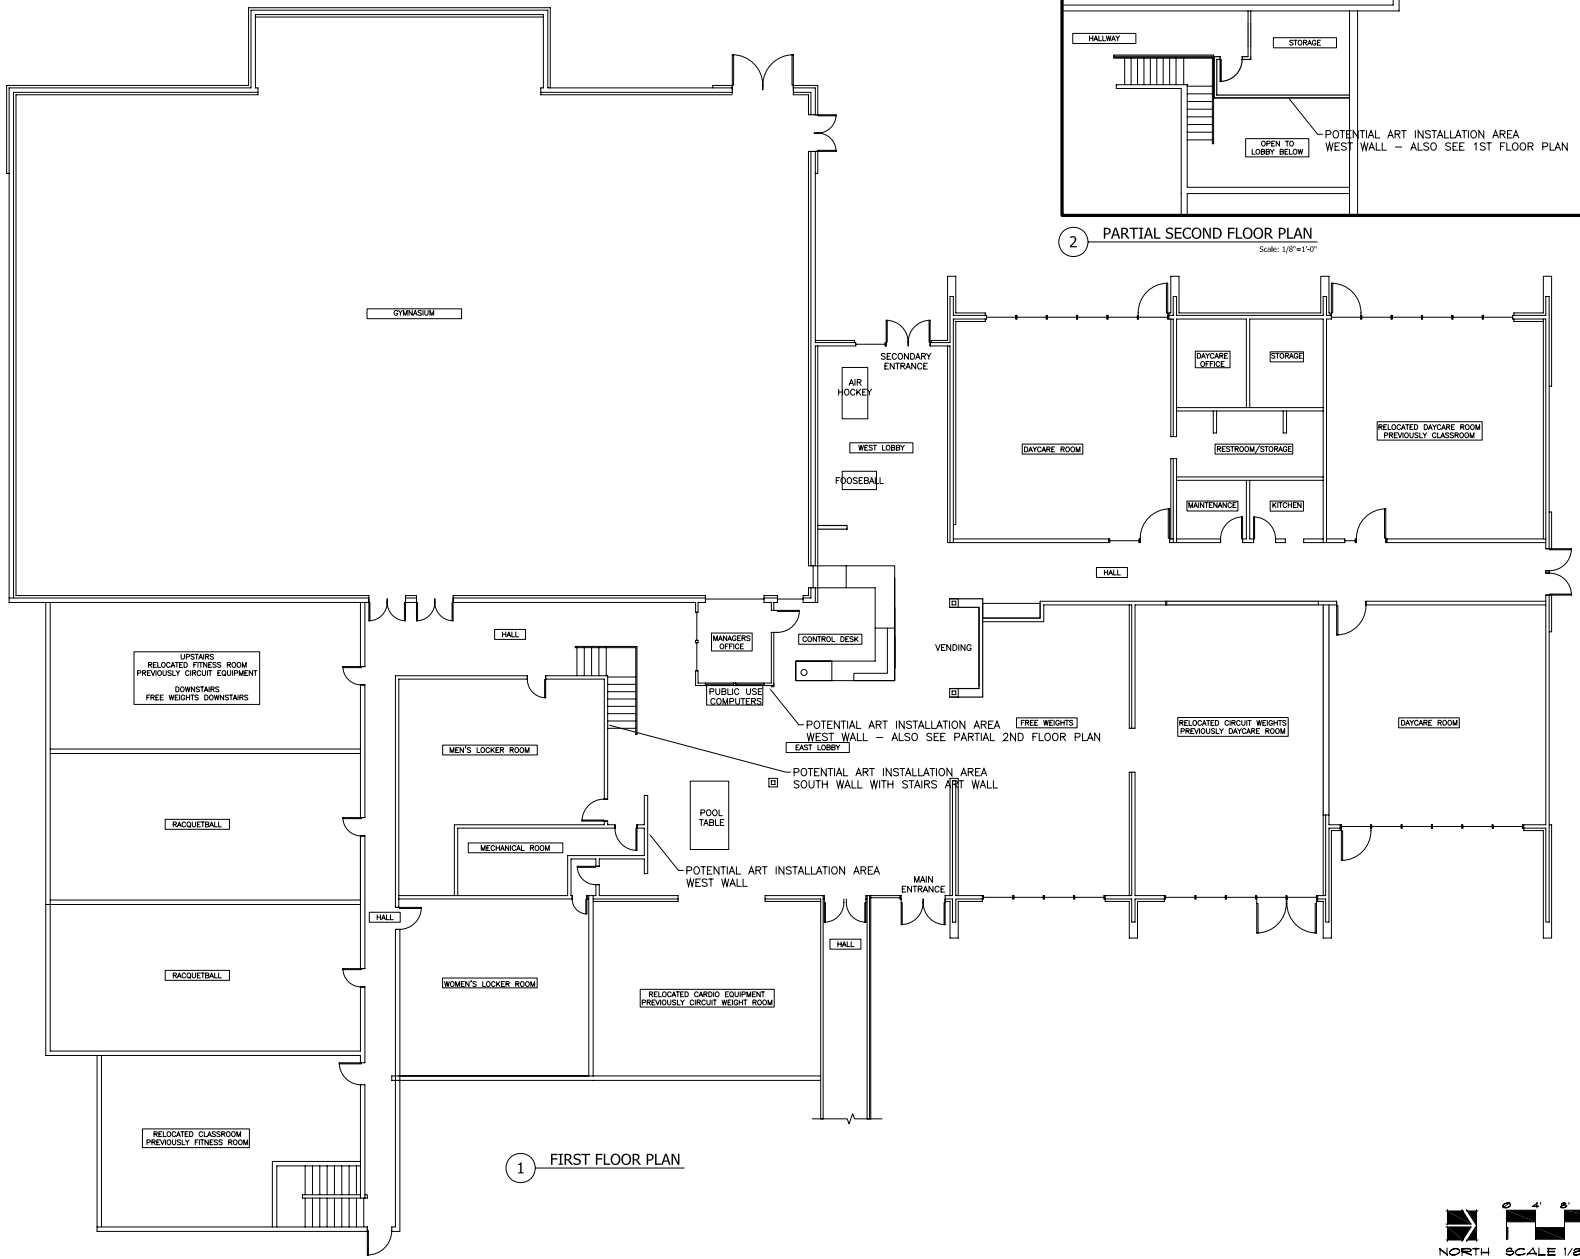

1 FIRST FLOOR PLAN

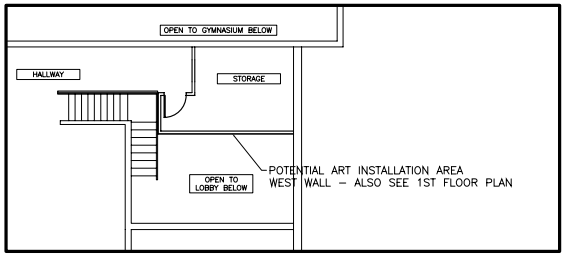

2 PARTIAL SECOND FLOOR PLAN

Scale: 1/8"=1'-0"

South Suburban
PARKS AND RECREATION
6631 S. UNIVERSITY BLVD.
CENTENNIAL, CO 80121
Tel: 303/795-0231
Fax: 303/798-9080
www.sspr.org

SHERIDAN RECREATION CENTER REMODEL

Drawn By: MRT
Checked By: MRT
Date: MARCH 2010
Revision / Date:

Sheet Title:

LAYOUT PLAN

3

© South Suburban Park and Recreation District